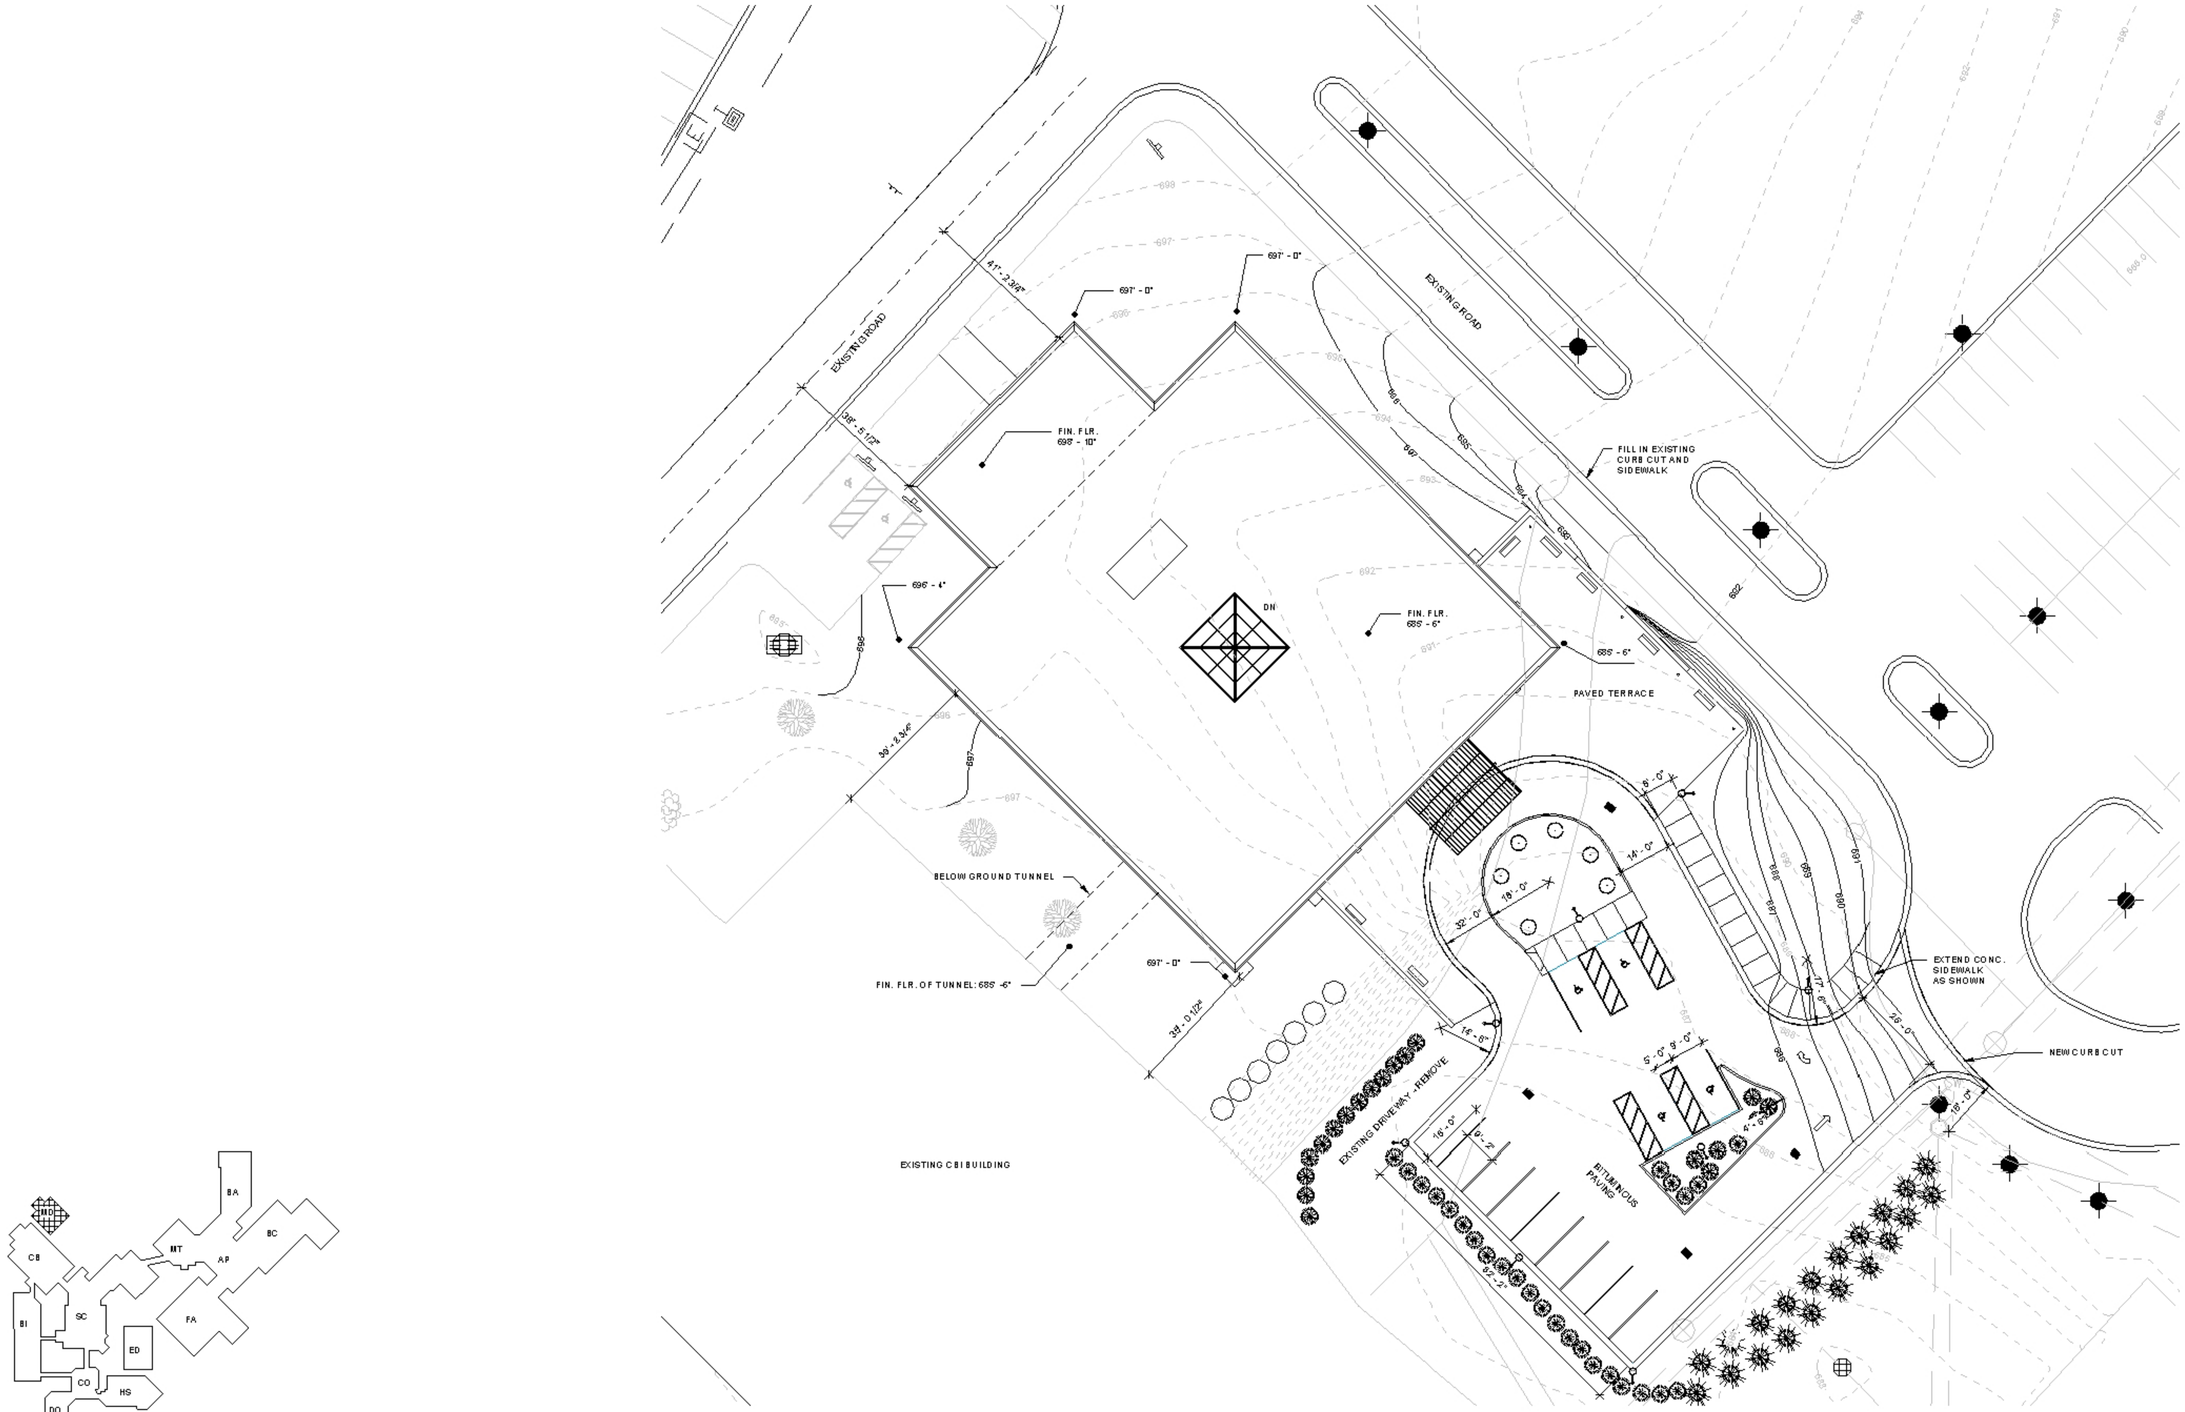

1 SITE PLAN PRESENTATION
SCALE: 1" = 20'-0"