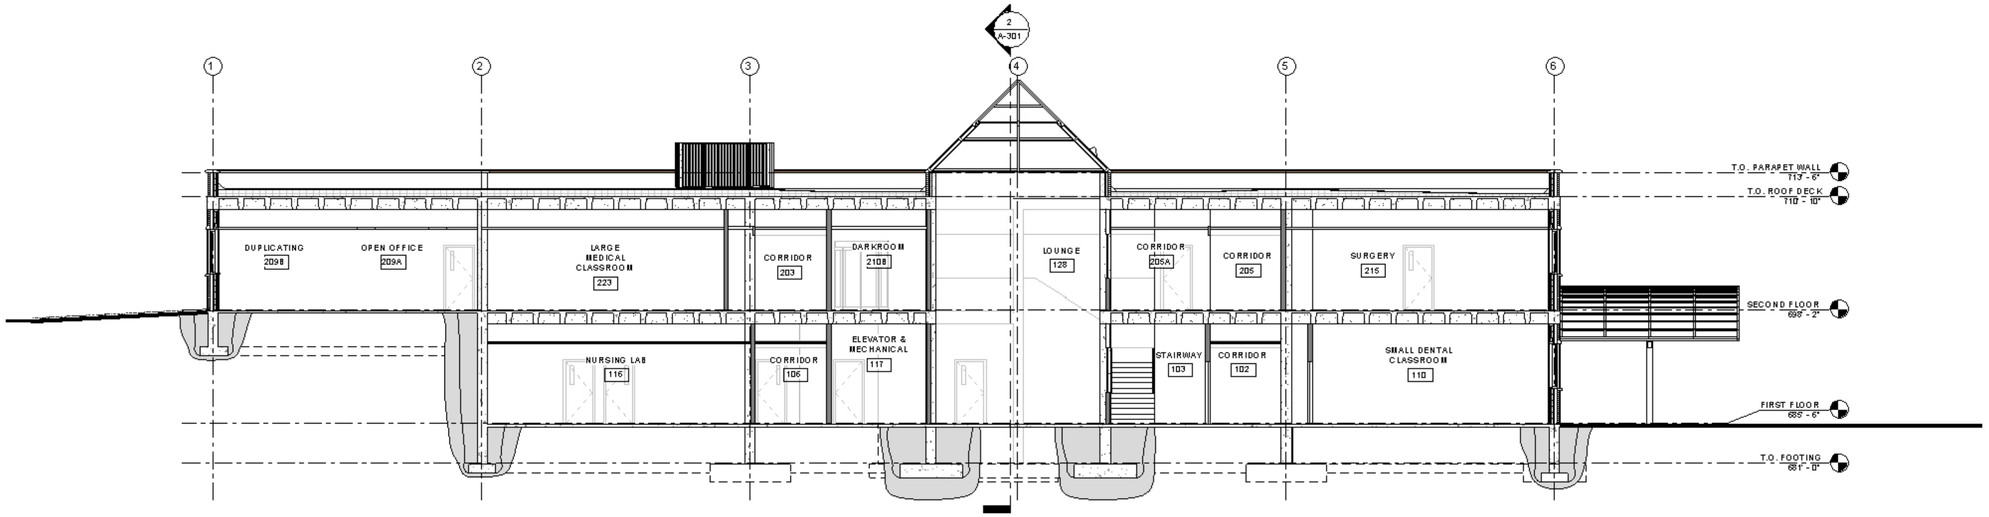

1 LONGITUDINAL SECTION
SCALE: 1/8" = 1'-0"

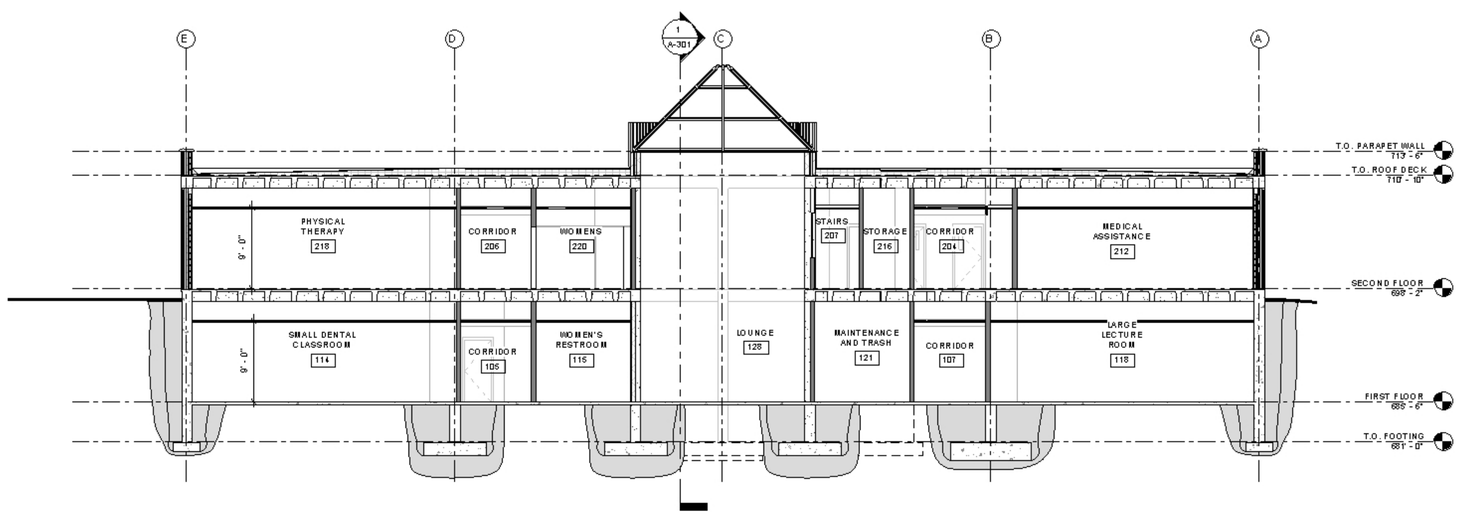

2 TRANSVERSE SECTION
SCALE: 1/8" = 1'-0"

STRUCTURAL ARTS
MICHAEL D. OBRECHT
1714 24TH STREET TWO RIVERS WI 54241
(920) 374-9820 mickaelobrecht@gmail.com

Northeast Wisconsin Technical College
2740 W. MASON STREET
GREEN BAY, WI 54307-9042

MEDICAL & DENTAL INTRUCTIONAL BUILDING
2740 W. MASON STREET
GREEN BAY, WI 54307-9042

DATE:	5/14/2012
DRAWN BY:	M.D.O.
CHECKED BY:	T.E.F.
REVISIONS:	

CONTENTS
BUILDING SECTIONS

SHEET NUMBER
A-301