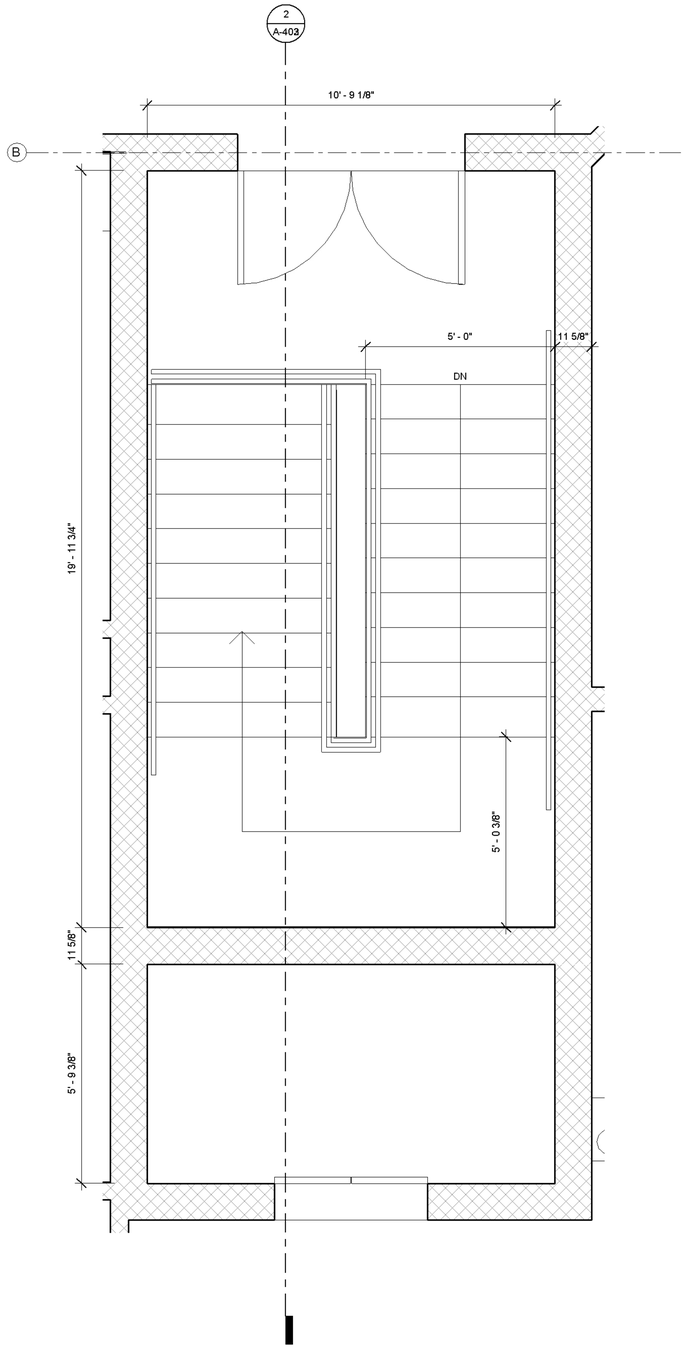

1 STAIR DETAIL PRESENTATION
SCALE: 1/2" = 1'-0"

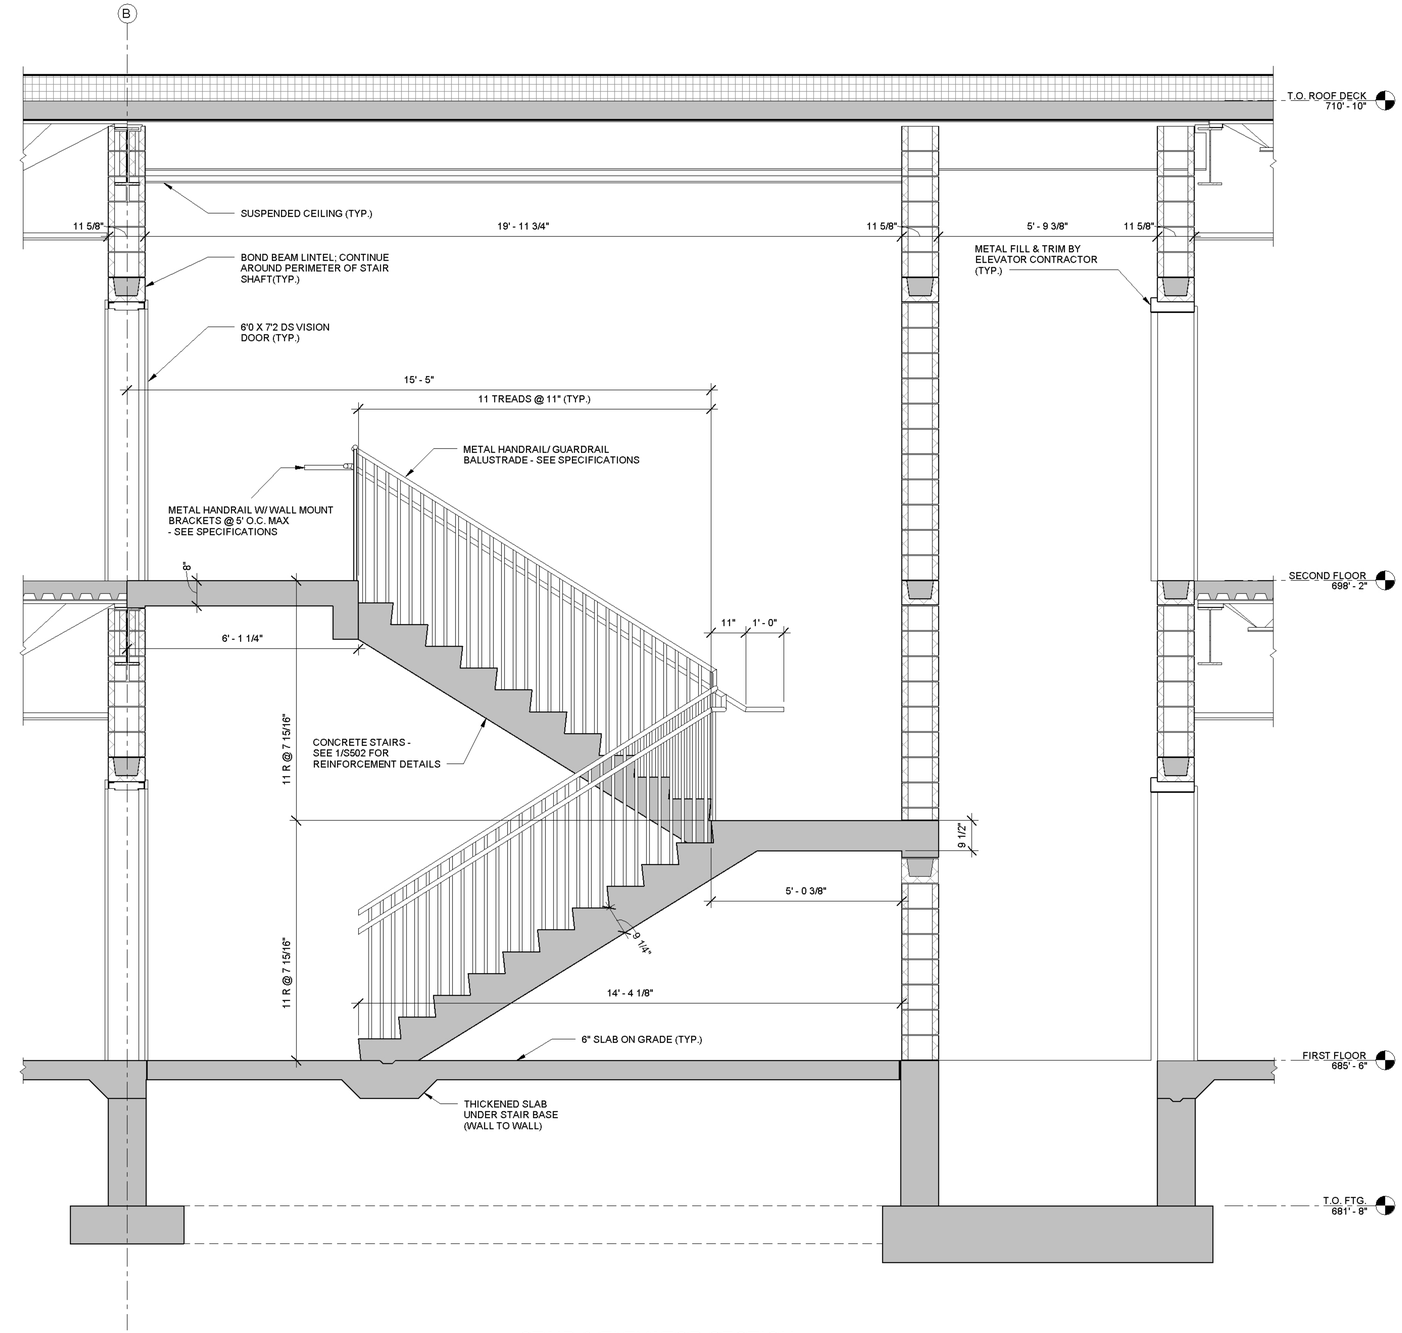

2 STAIR & ELEVATOR SECTION PRESENTATION
SCALE: 1/2" = 1'-0"